# SECOND FLOOR FINISH PLAN – AREA "B"

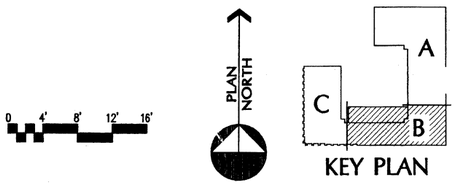


| | | | |
|---|---|---|---|
| DRAWN BY | JAM | CHECKED BY | MFK |
| JOB NO. | 198095 | JOB ABBREV. | UT/P&CDFR |
| DATE | 10NOV99 | ISSUE | PACKAGE #4 – CD'S |
| DRAWING NUMBER | | | 095A0237.DWG |
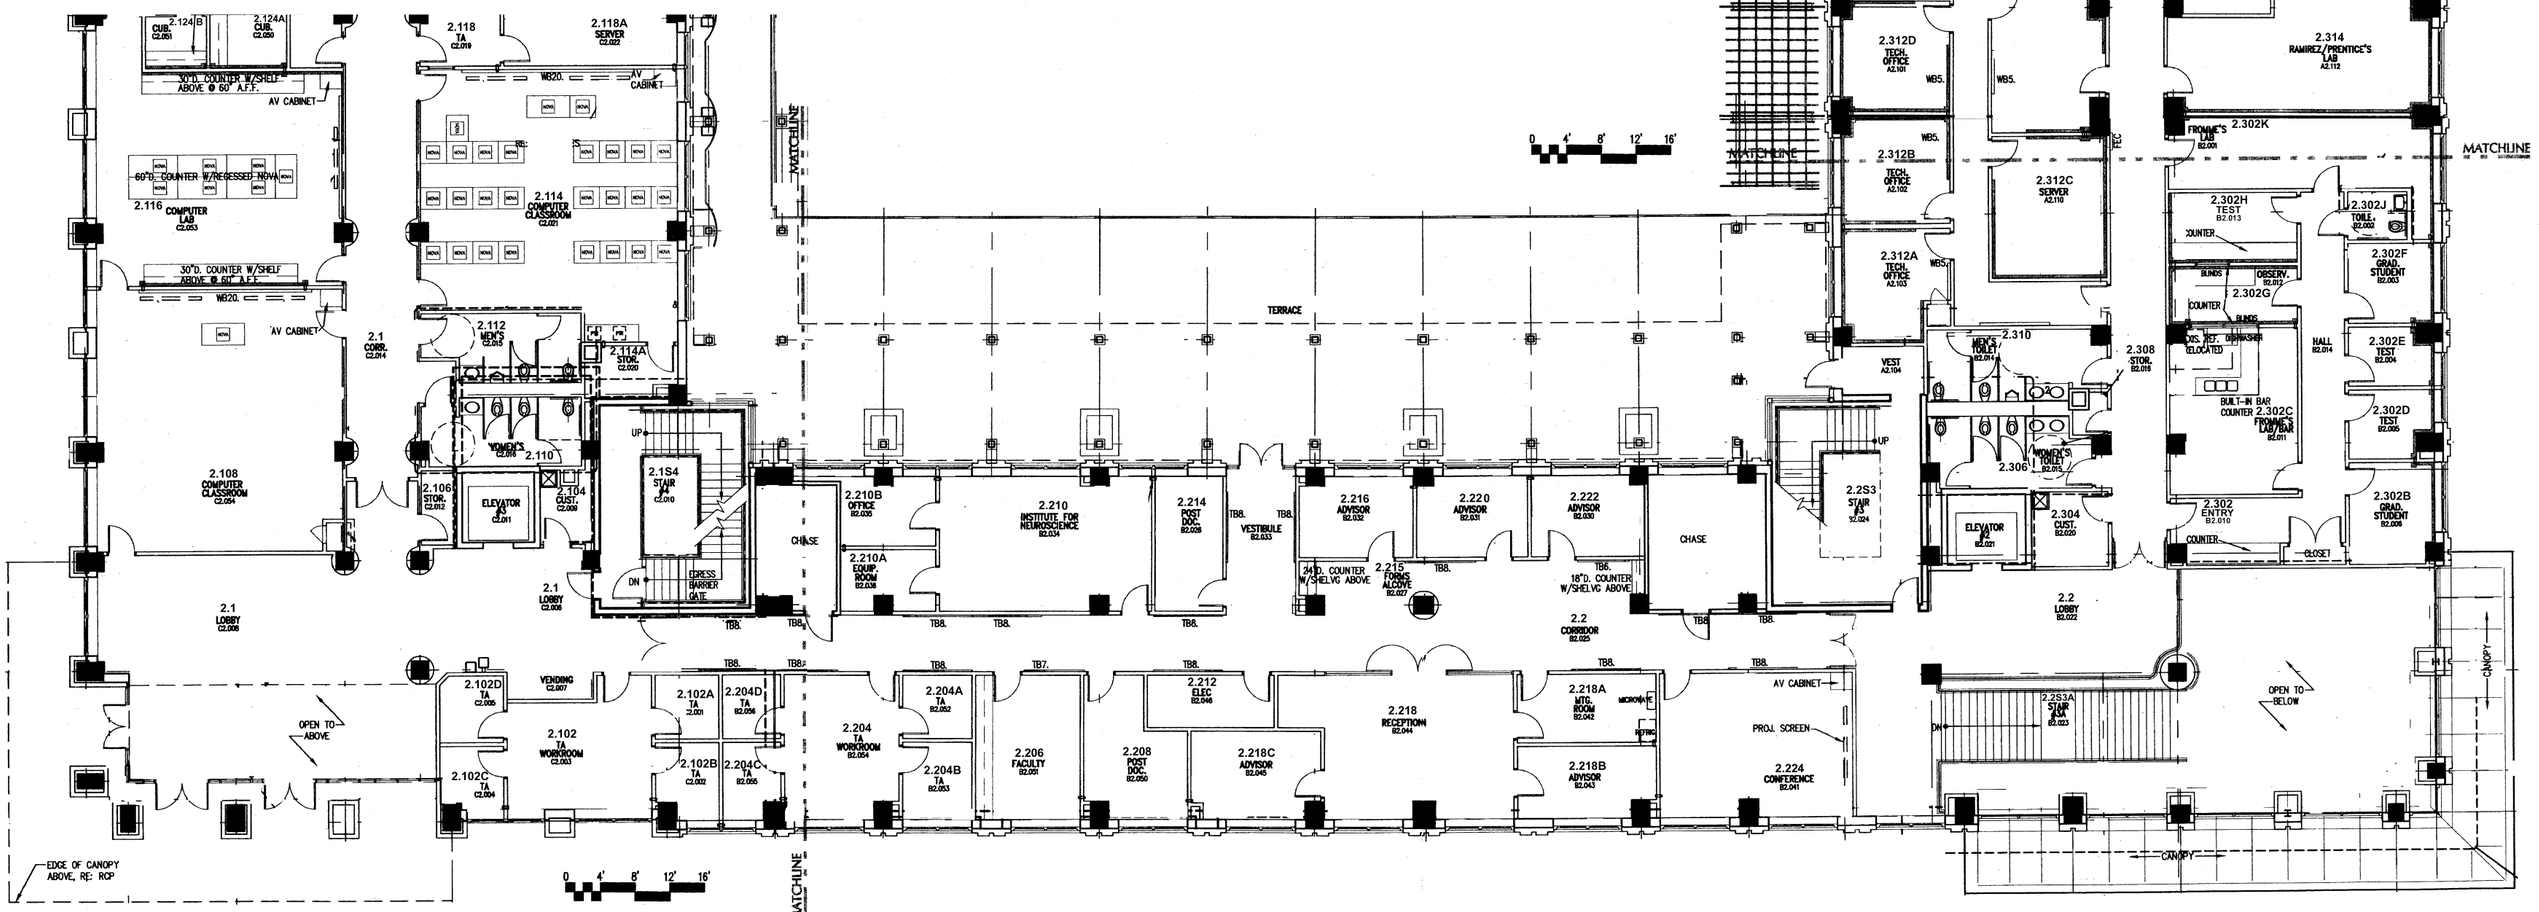
# A2-37