THIRD FLOOR FINISH PLAN – AREA "B"

0 4' 8' 12' 16'

PLAN NORTH

KEY PLAN

DRAWN BY	JAM	CHECKED BY	RV
JOB NO.	198095	JOB ABBREV.	UT/P&CDFR
DATE	10NOV99	ISSUE	PACKAGE #4 – CD'S
DRAWING NUMBER			095A0240
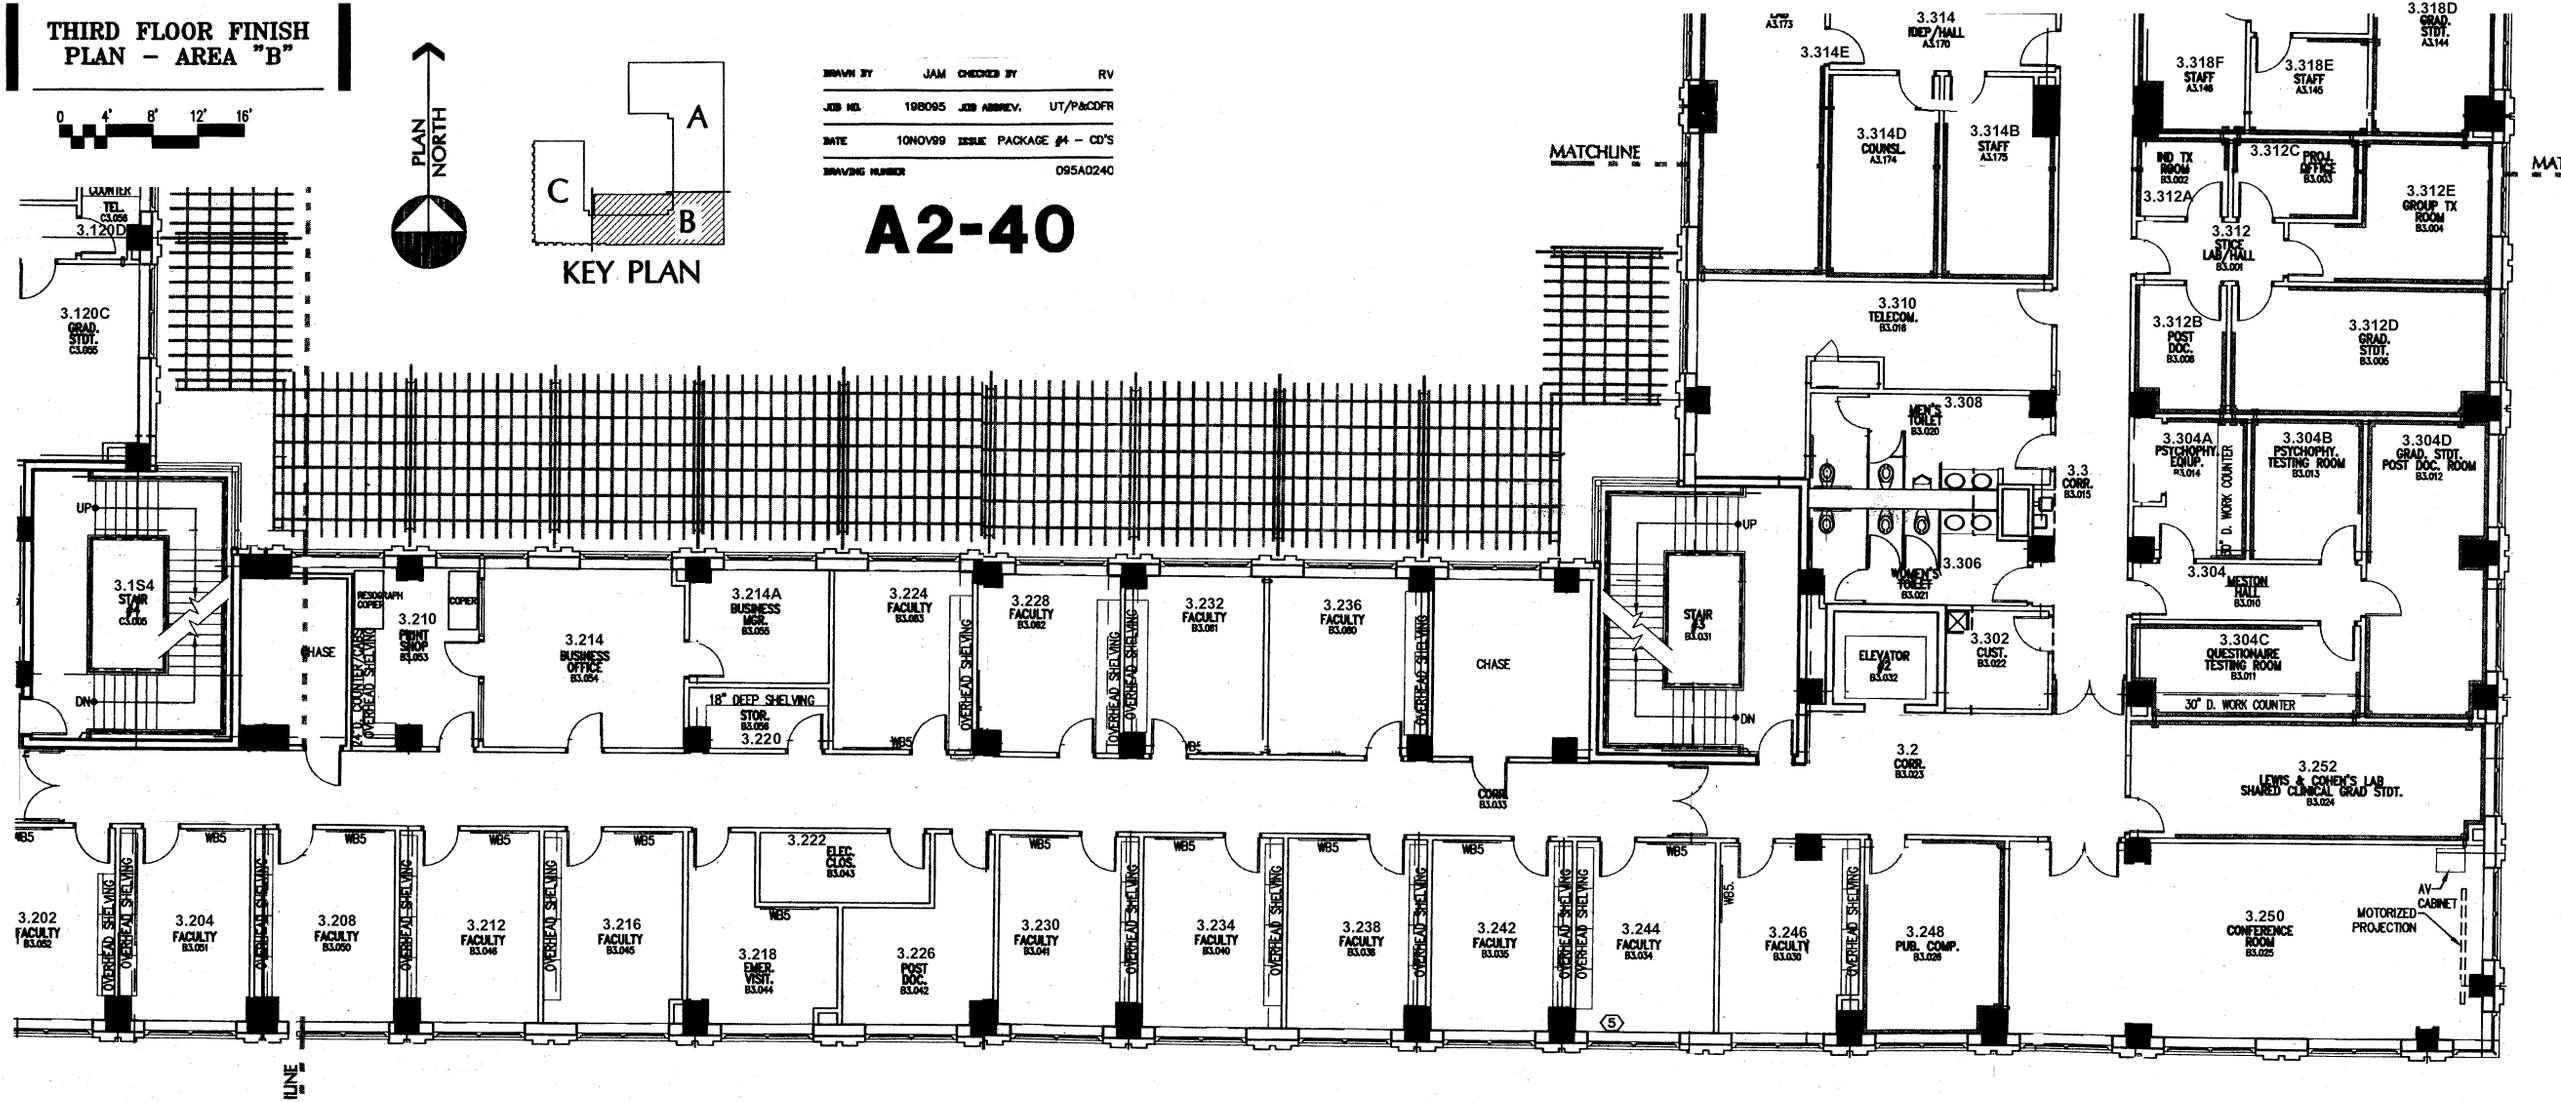
A2-40