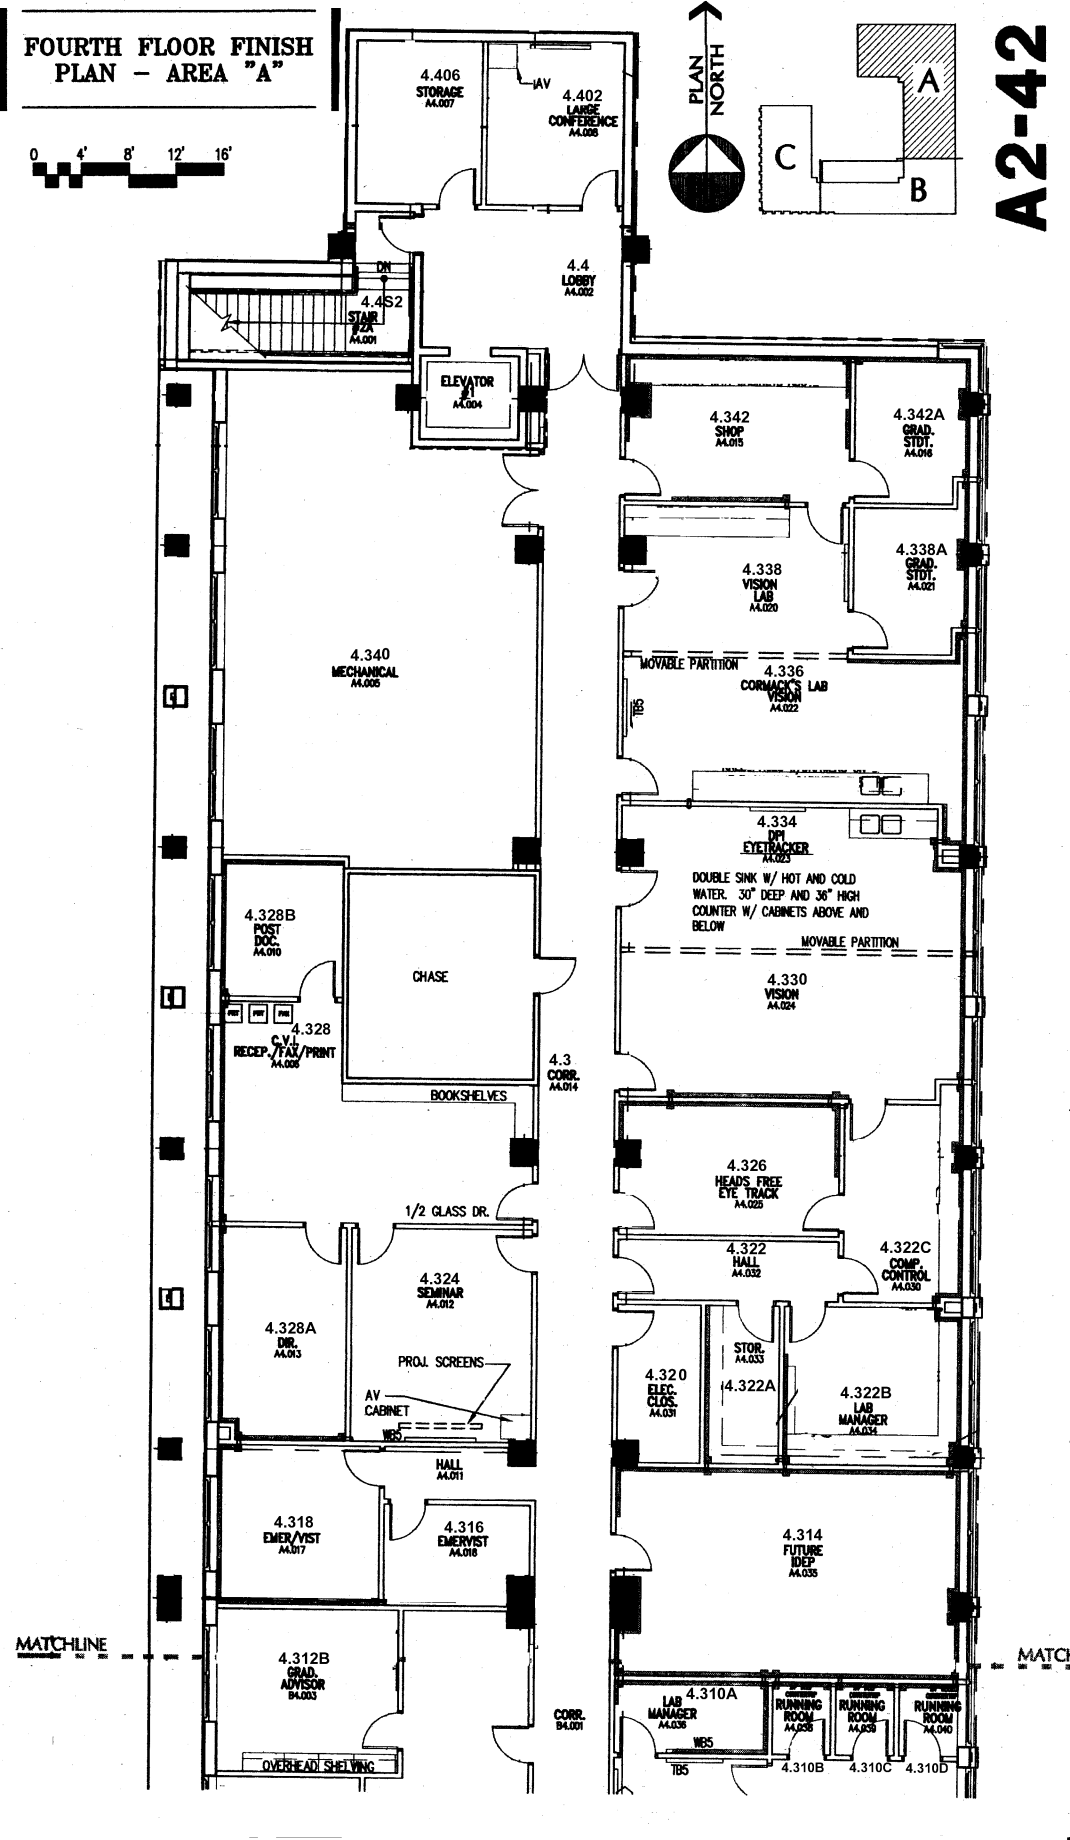FOURTH FLOOR FINISH PLAN – AREA "A"